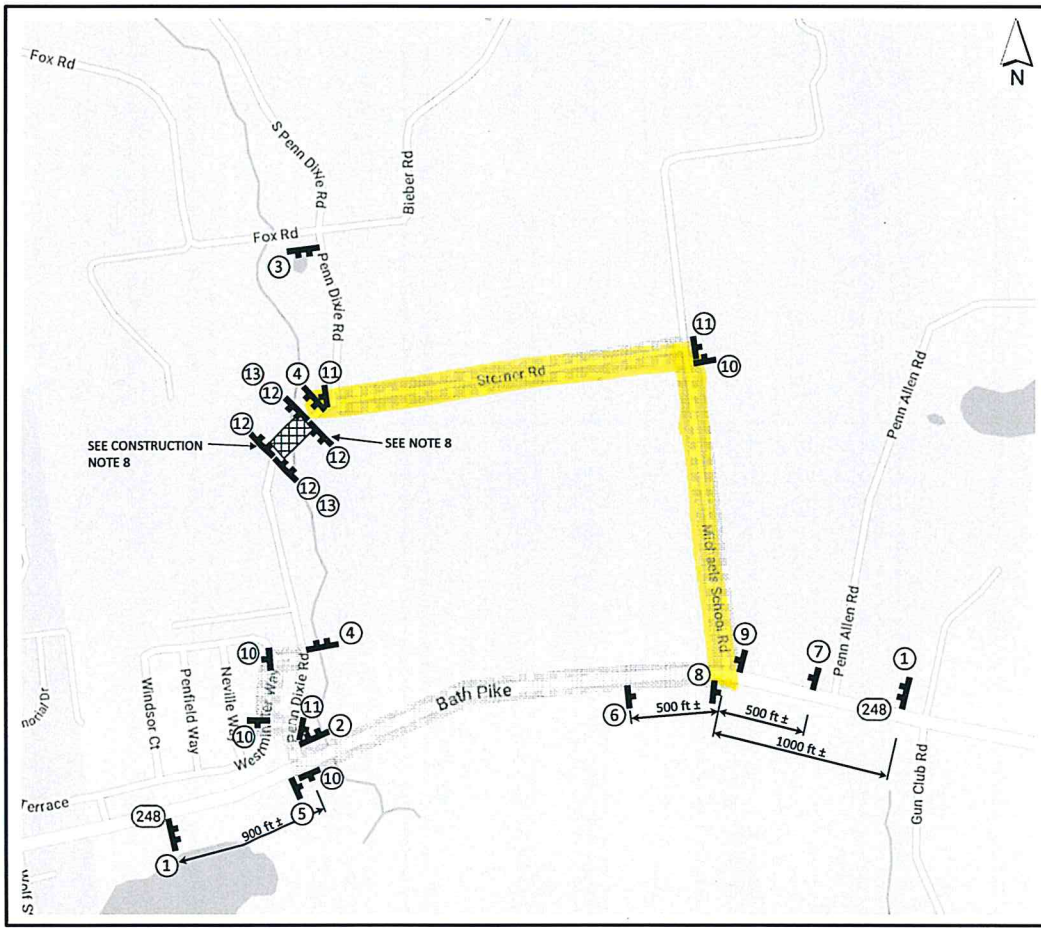

LEGEND

- DETOUR ROUTE
- SIGN
- TYPE 3 BARRICADE
- STATE ROAD
- TOWNSHIP ROAD
- STREAM
- CONSTRUCTION AREA
- ④ SIGN ASSEMBLY ID (SEE SHT. 2 of 3)

SEE 'NOTES' ON SHEET 3 OF 3.

KEYSTONE CONSULTING ENGINEERS, INC.
Engineering firm of choice since 1972
2870 EMRICK BOULEVARD, BETHLEHEM, PA 18020 610-865-4555
East Office: Bethlehem, West Office: Wescosville, North Office: Kresgeville
www.KeystoneConsultingEngineers.com

DETOUR PLAN

SCOUR REPAIR AT PENN DIDGE ROAD BRIDGE

UPPER NAZARETH TOWNSHIP
NORTHAMPTON COUNTY, PENNSYLVANIA

REVISIONS		
NO.	BY	DATE

DESIGNED BY: SCD
DRAWN BY: SCD
CHECKED BY: SCD
DATE: MAR 26, 2019
SCALE: N.T.S.
JOB NUMBER: UNT-16-018
SHEET: 1 OF 3